steel&tube

Roofing
Commercial Detail
Trimform

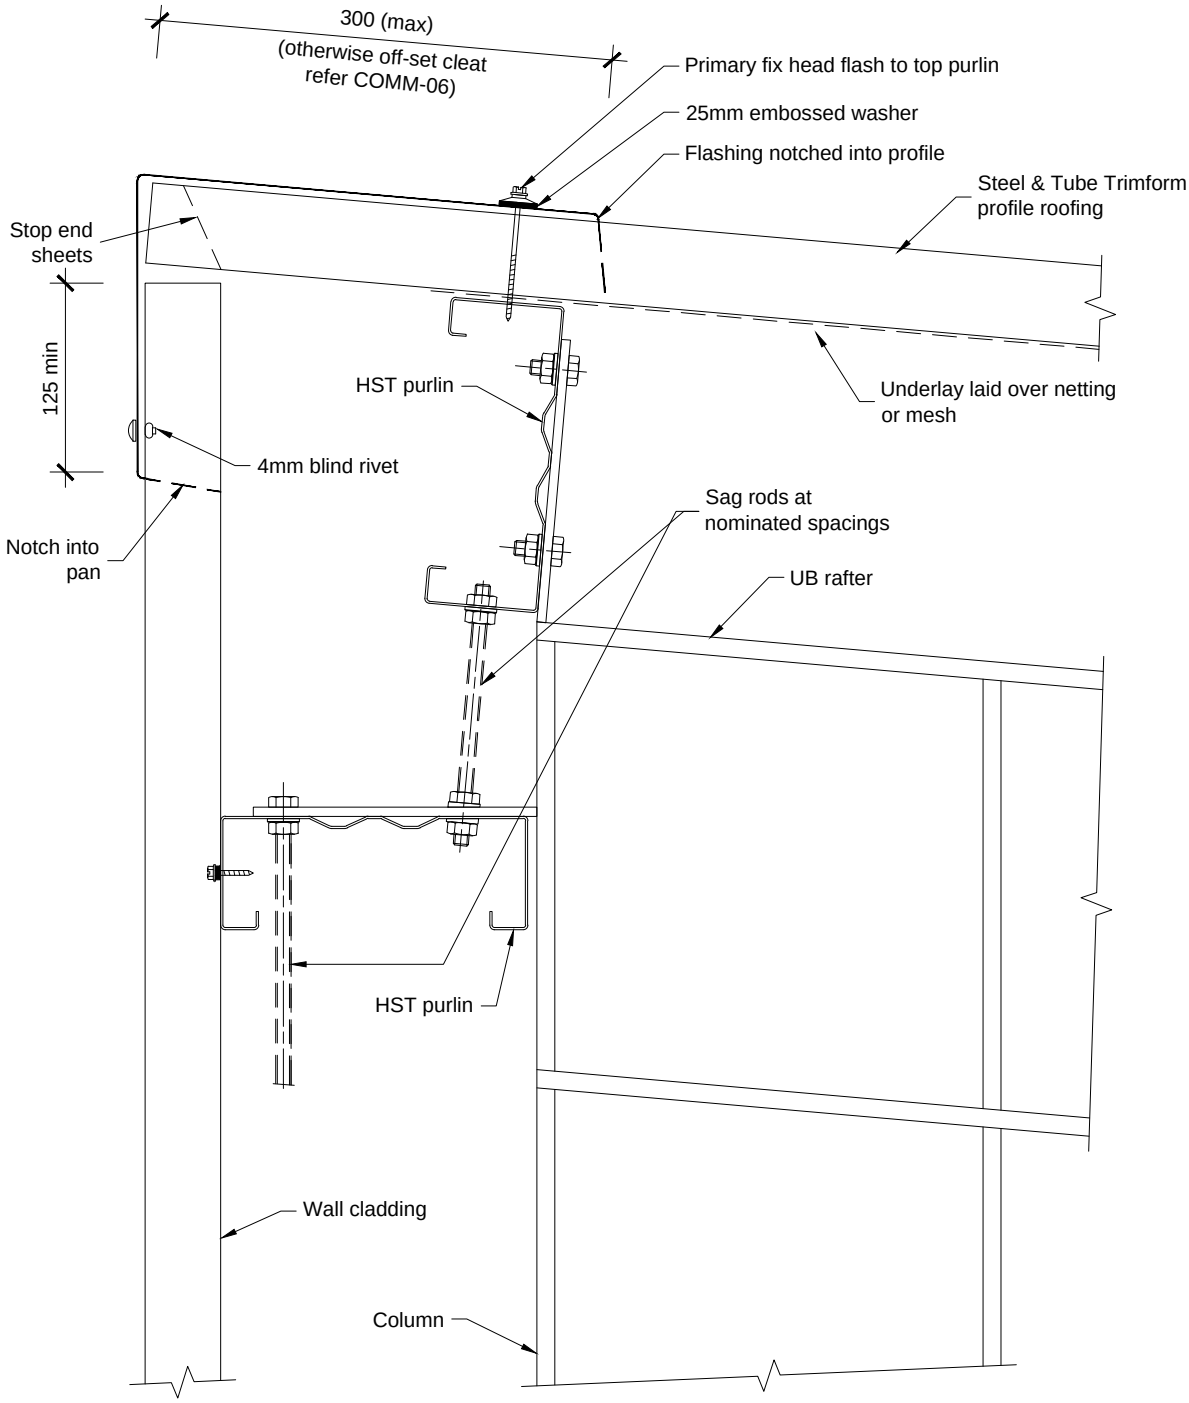

comm_trimform-port_head_flash

Head Flash Girt Outside Portal Leg
Cross Section

All dimensions in millimetres
Scale 1:5
16/01/12

© 2012. The copyright of this document is the property of Steel & Tube Holdings Limited and shall not be reproduced, copied, loaned or disposed of directly, or indirectly, nor used for any purpose other than that for which it is specifically furnished without prior consent.

www.steelandtube.co.nz
Technical helpline 0800 333 247

Quick Code: OB21