steel&tube

Roofing
Residential Detail
Custom Orb

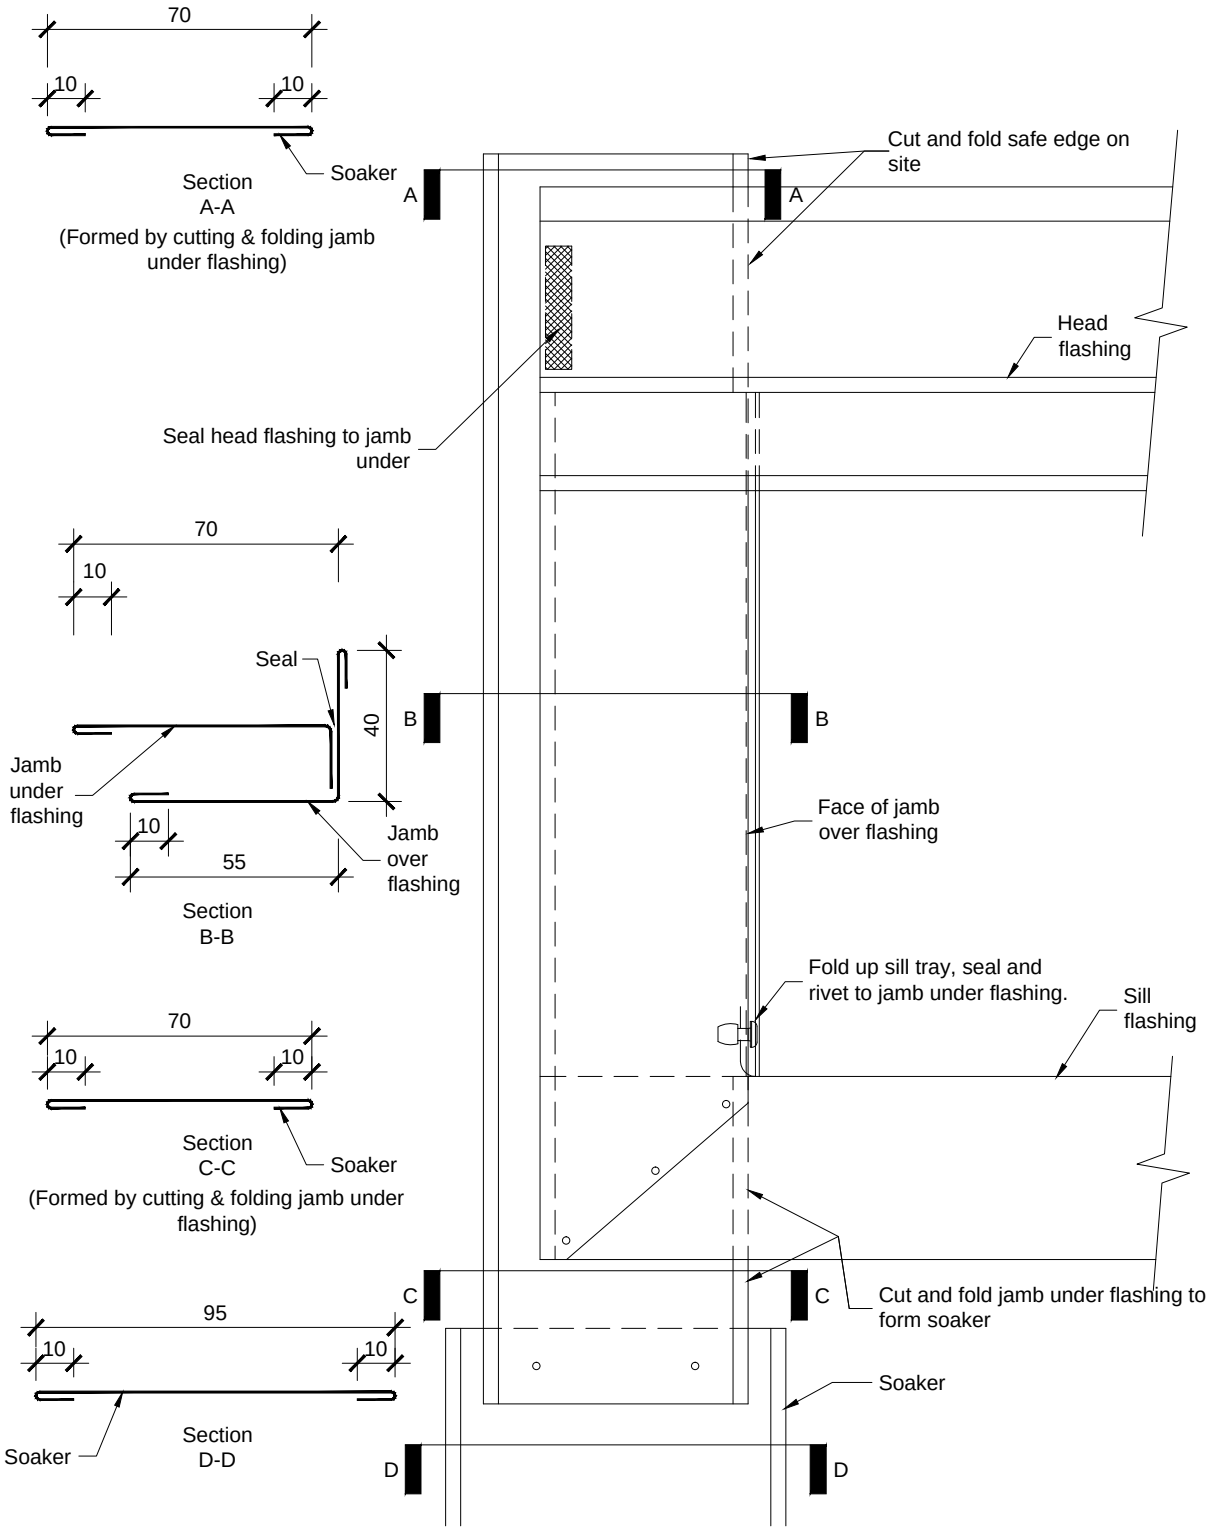

vcorb_custom_orb-wind_alum_flash

Windows For Vertical Corb Profile Window Flashing Layout

All dimensions in millimetres
Scale 1:2
16/01/12

© 2012. The copyright of this document is the property of Steel & Tube Holdings Limited and shall not be reproduced, copied, loaned or disposed of directly, or indirectly, nor used for any purpose other than that for which it is specifically furnished without prior consent.

www.steelandtube.co.nz
Technical helpline 0800 333 247

Quick Code: BE24